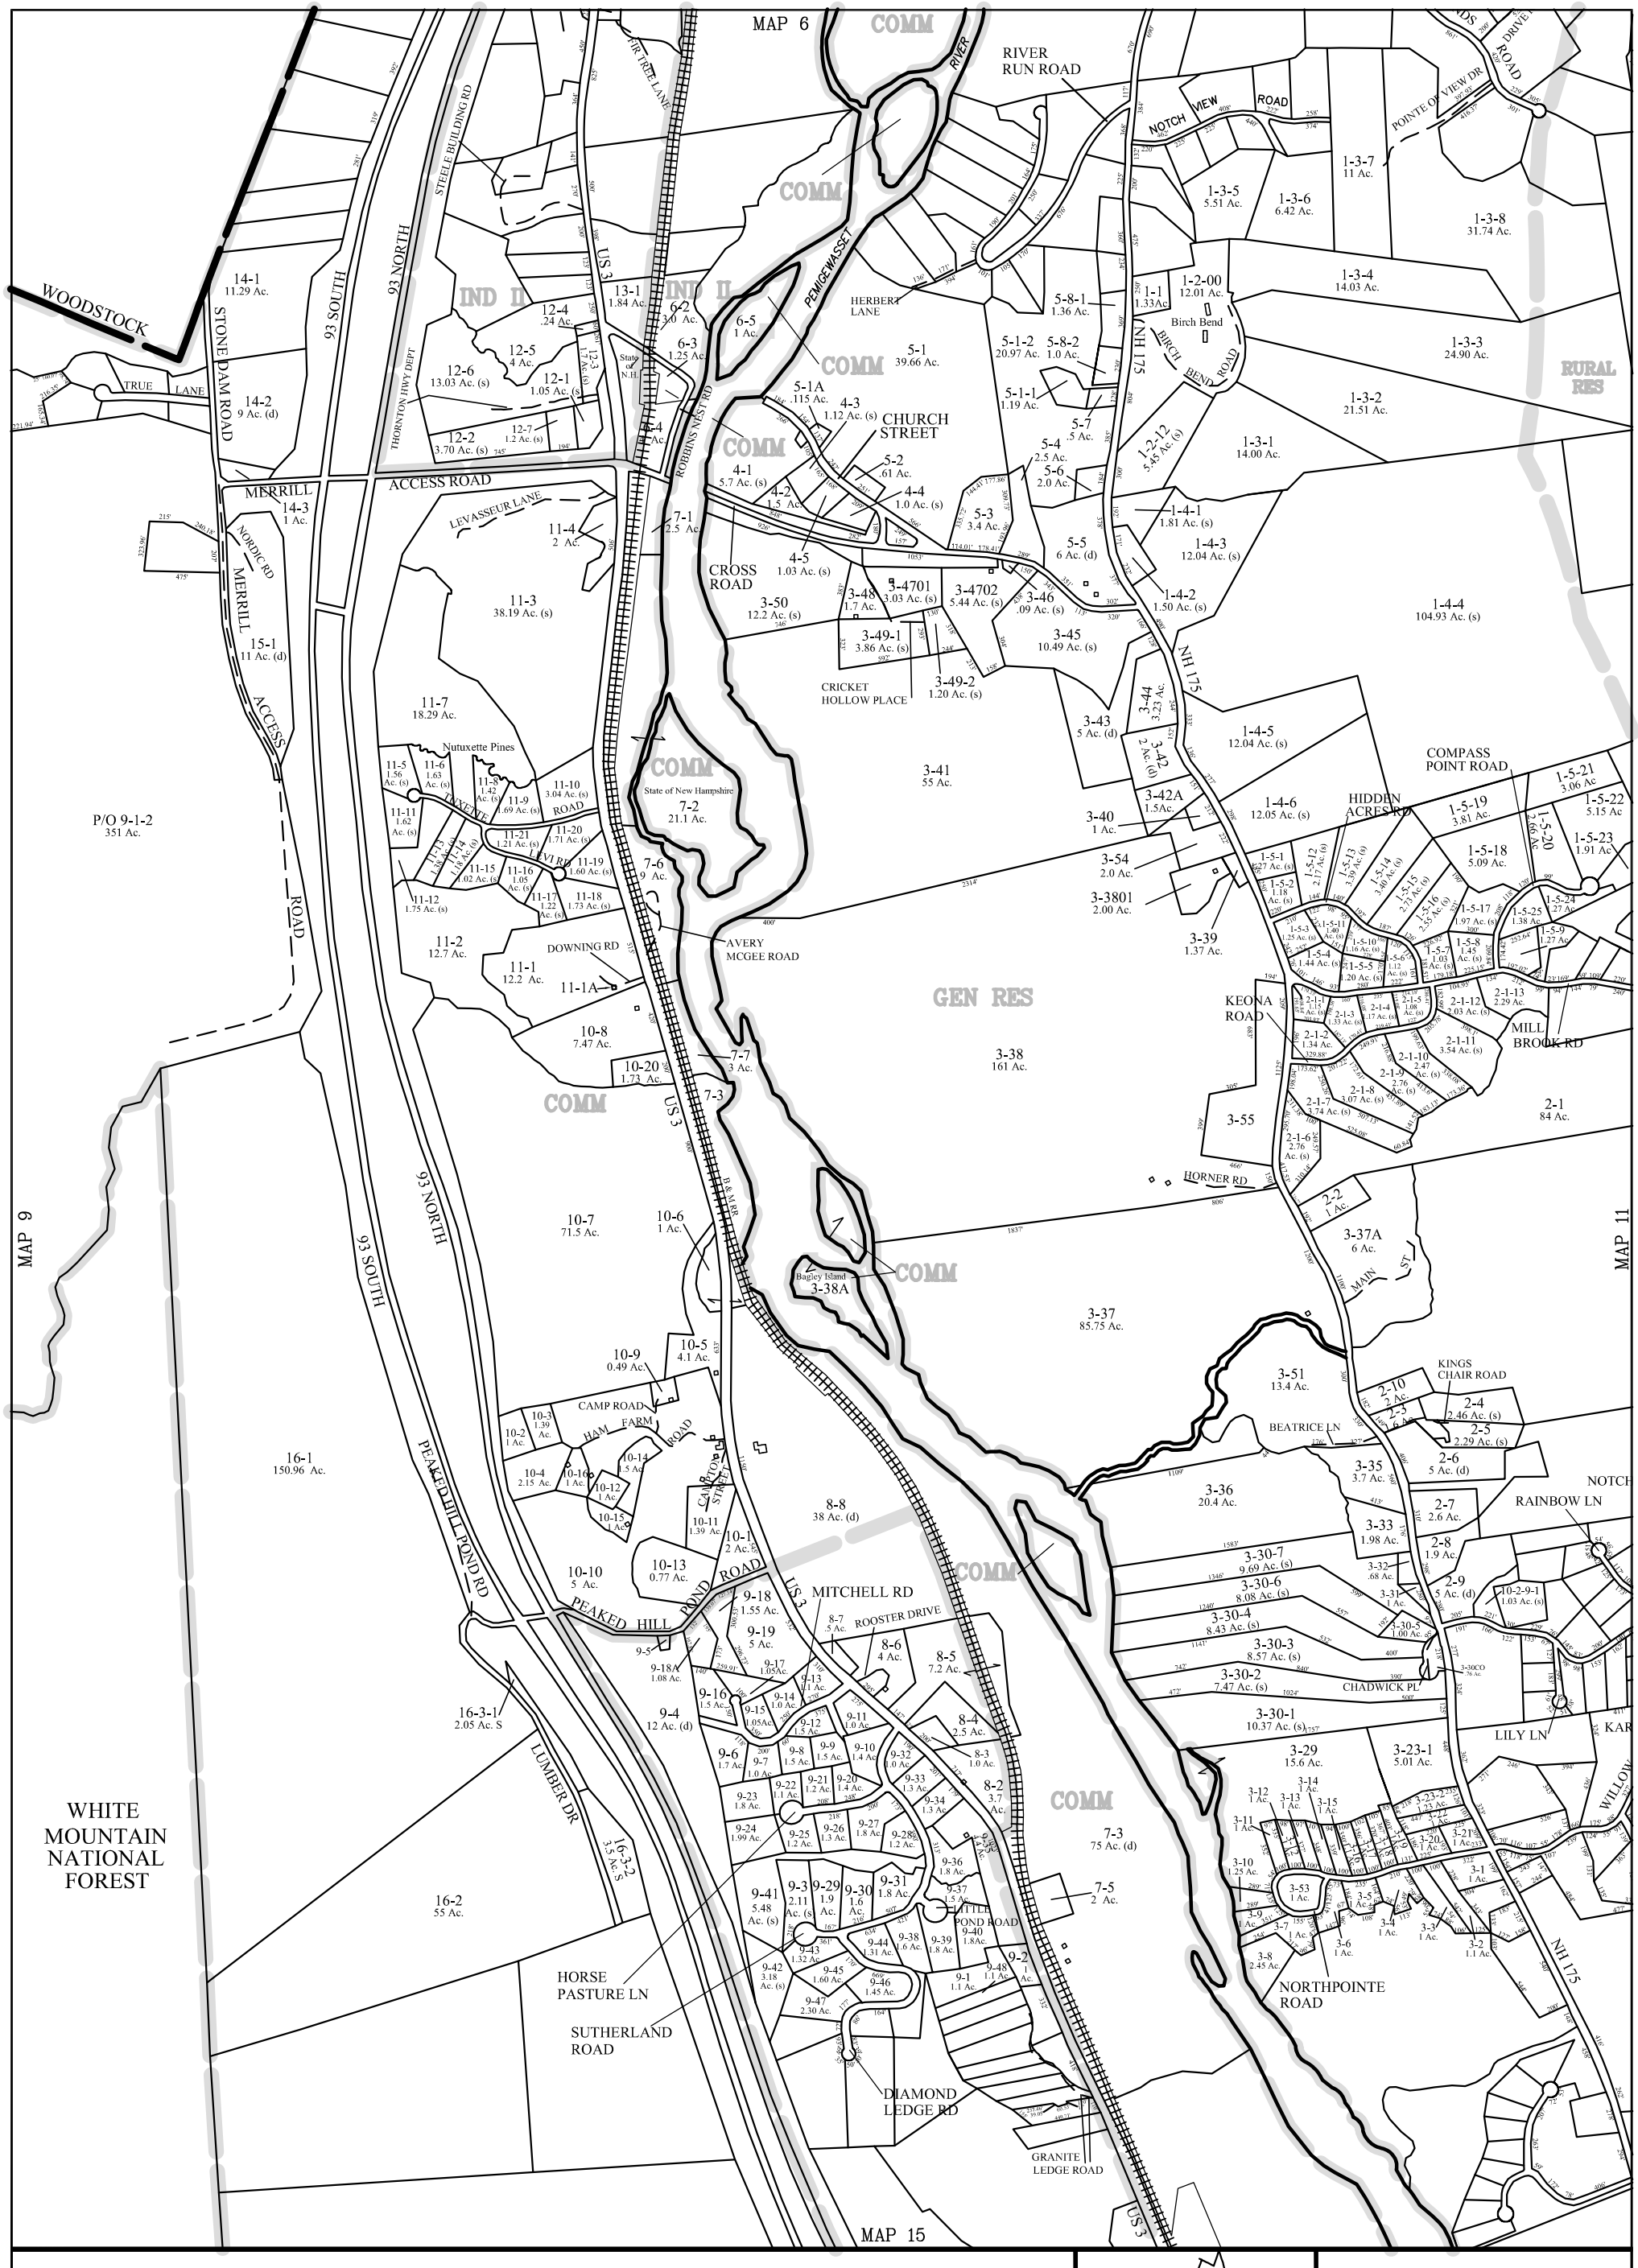

N
W E
S

LEGEND

AREA SURVEYED . . . . . Ac.
AREA CALCULATED . . . . . Ac. S
RECORD DIMENSION . . . . . 100'
SCALED DIMENSION . . . . . 100'S
WATER . . . . . .

SUBDIVISION LOT NO. . . . . ②
BUILDING . . . . .
RIGHT OF WAY/ACCESS . . . R/W
COMMON OWNERSHIP . . .

THIS MAP IS FOR ASSESSMENT PURPOSES. IT IS NOT VALID FOR LEGAL DESCRIPTION OR CONVEYANCE.
THE HORIZONTAL DATUM IS THE NEW HAMPSHIRE STATE PLANE COORDINATE SYSTEM, NAD 83.

REVISED & REPRINTED BY
CAI Technologies
Precision Mapping. Geospatial Solutions
11 PLEASANT STREET, LITTLETON, NH 03561
800.322.4540 - WWW.CAI-TECH.COM

FEET 250 0 500 1000 1500
SCALE 1" = 500'
125 0 125 250 375
METERS

REVISED TO : APRIL 1, 2016

1
2 3 4
6 7 8
9 10 11 12 13
14 15 16 17 18

PROPERTY MAPS
THORNTON
NEW HAMPSHIRE
MAP 10