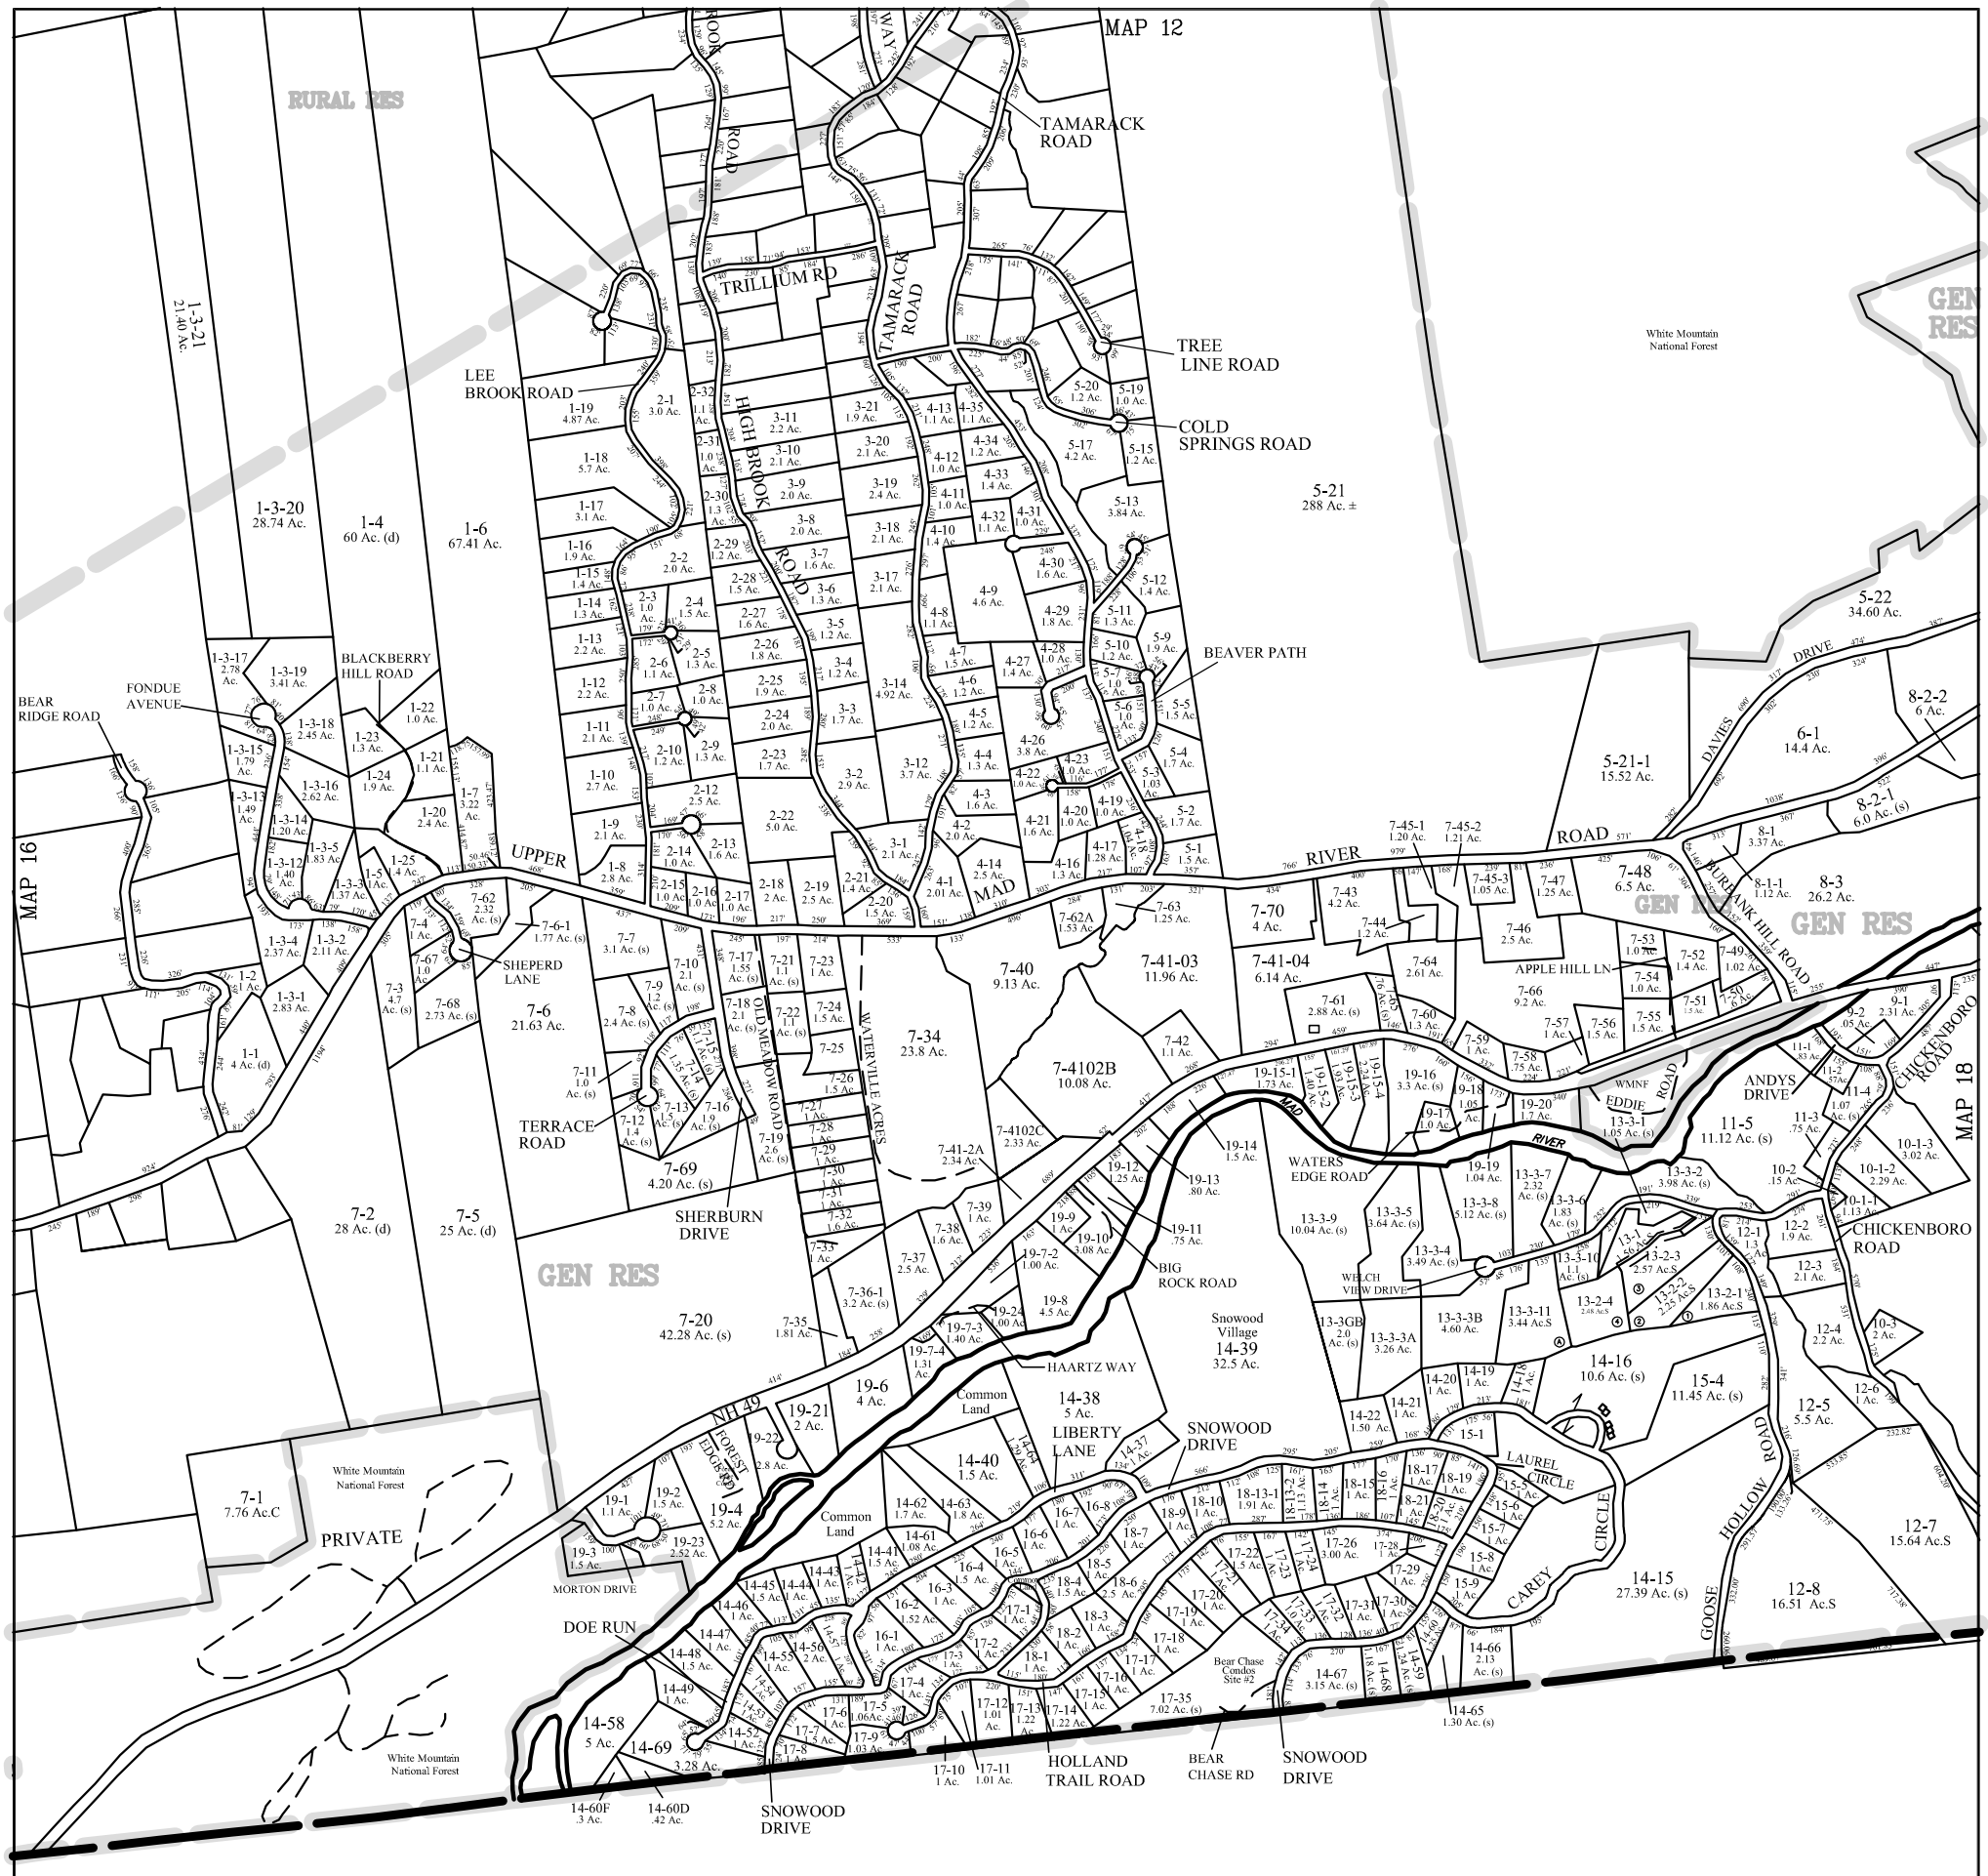

THIS MAP IS FOR ASSESSMENT PURPOSES. IT IS NOT VALID FOR LEGAL DESCRIPTION OR CONVEYANCE.
THE HORIZONTAL DATUM IS THE NEW HAMPSHIRE STATE PLANE COORDINATE SYSTEM, NAD 83.

LEGEND

AREA SURVEYED . . . . . Ac.
AREA CALCULATED . . . . . Ac. S
RECORD DIMENSION . . . . . 100'
SCALED DIMENSION . . . . . 100'S
WATER . . . . . .

SUBDIVISION LOT NO. . . . . ②
BUILDING . . . .
RIGHT OF WAY/ACCESS . . . R/W
COMMON OWNERSHIP . . .

REVISED & REPRINTED BY
CAI Technologies
Precision Mapping. Geospatial Solutions
11 PLEASANT STREET, LITTLETON, NH 03561
800.322.4540 - WWW.CAI-TECH.COM

SCALE 1" = 500'
FEET 250 0 500 1000 1500
METERS 125 0 125 250 375

REVISED TO : APRIL 1, 2016

1 2 3 4 6 7 8 9 10 11 12 13 14 15 16 17 18

PROPERTY MAPS
THORNTON
NEW HAMPSHIRE
MAP 17